WIS 24
FOREST HOME AVENUE
(USH 45 - 45th STREET)

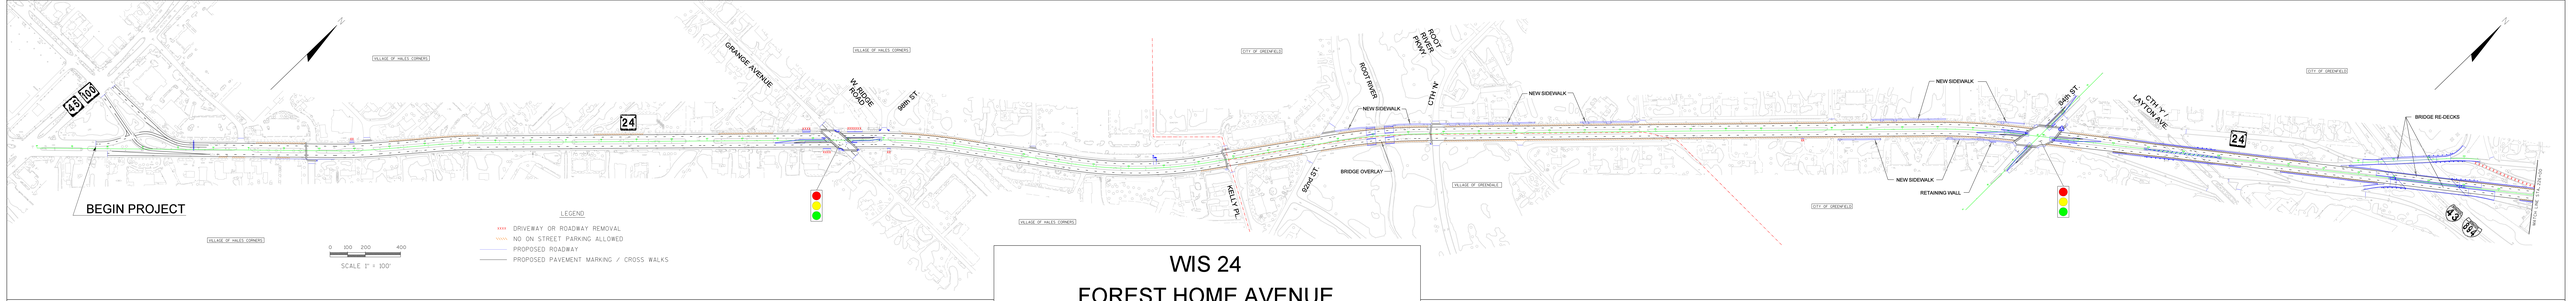

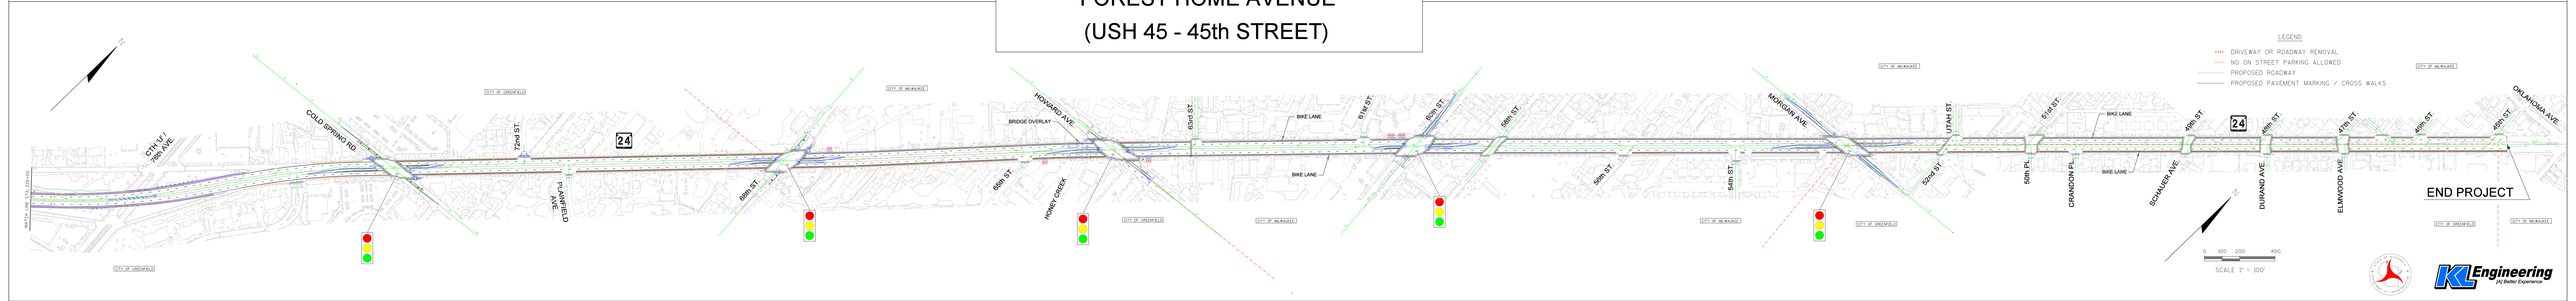

KL Engineering
A Better Experience