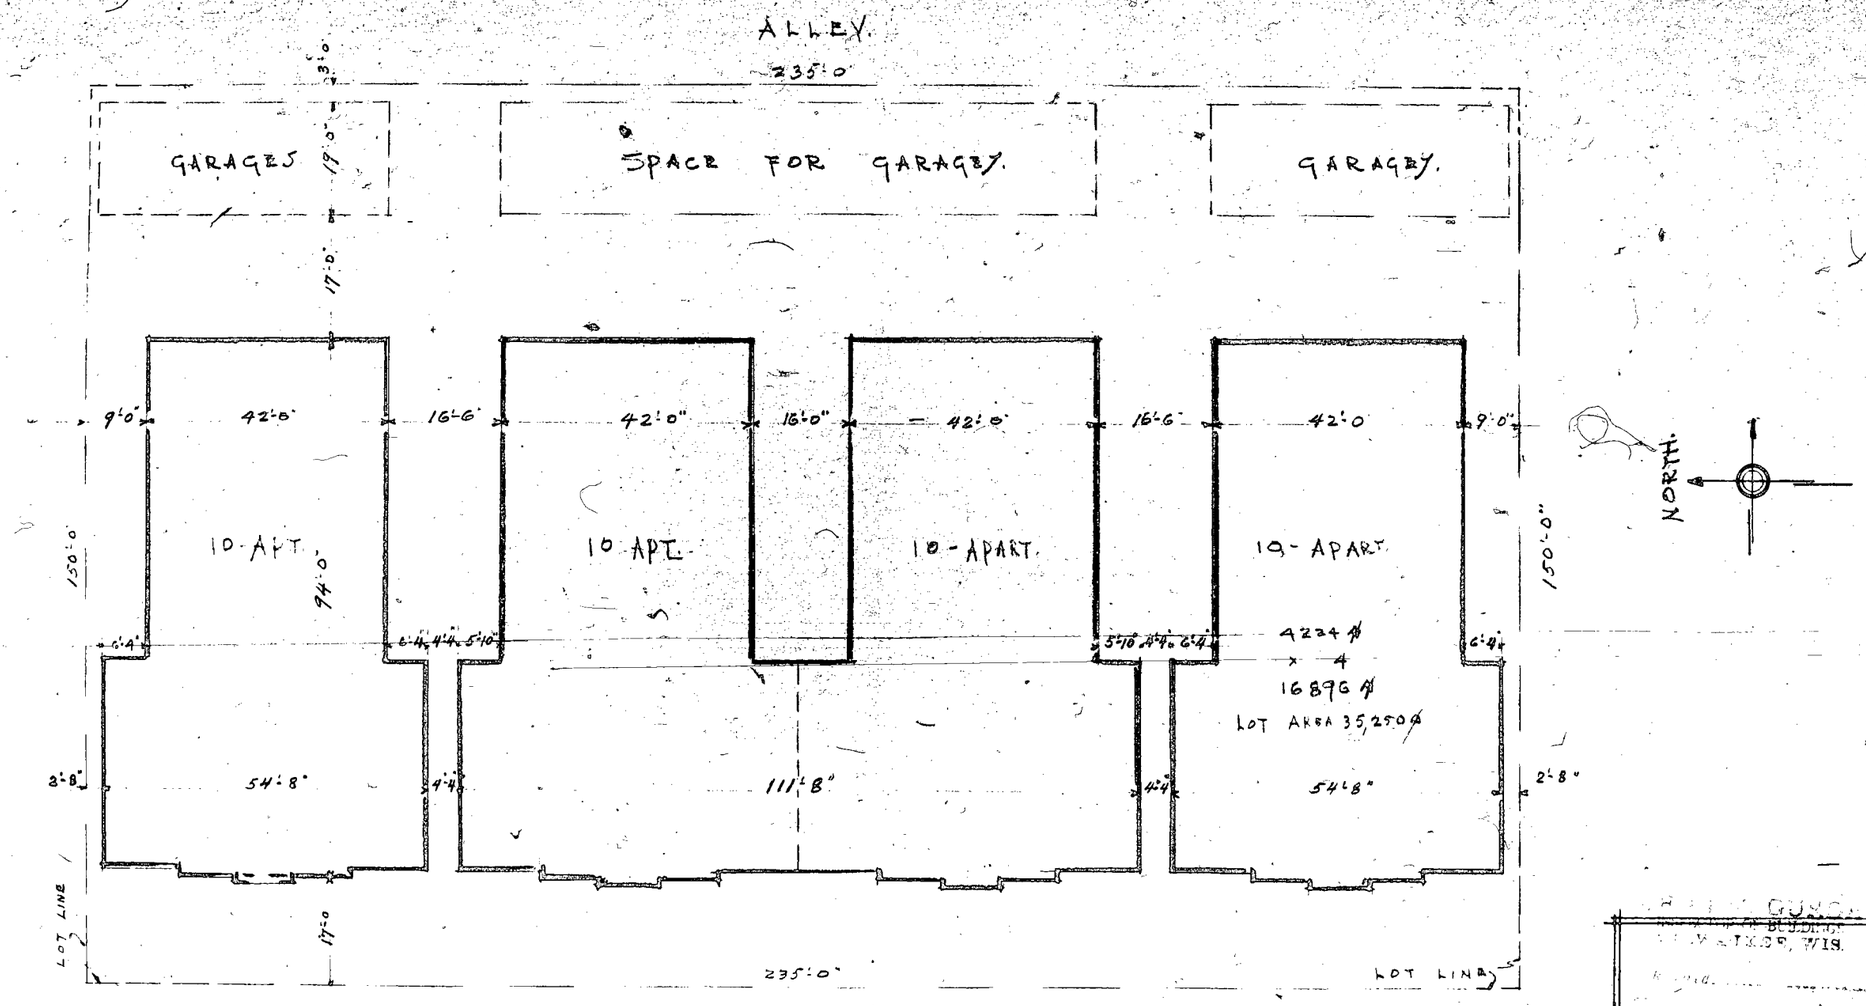

LOCATION DIAGRAM.
SCALE 1/16 IN. = 1 FT.

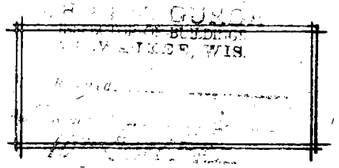

APARTMENT BLDG'Y
FOR "CLAUS REALTY INC."
1208 - SECOND STR. MILWAUKEE.
GEO. E. KLENZENDORFF, ARCH'T.

REEL 81

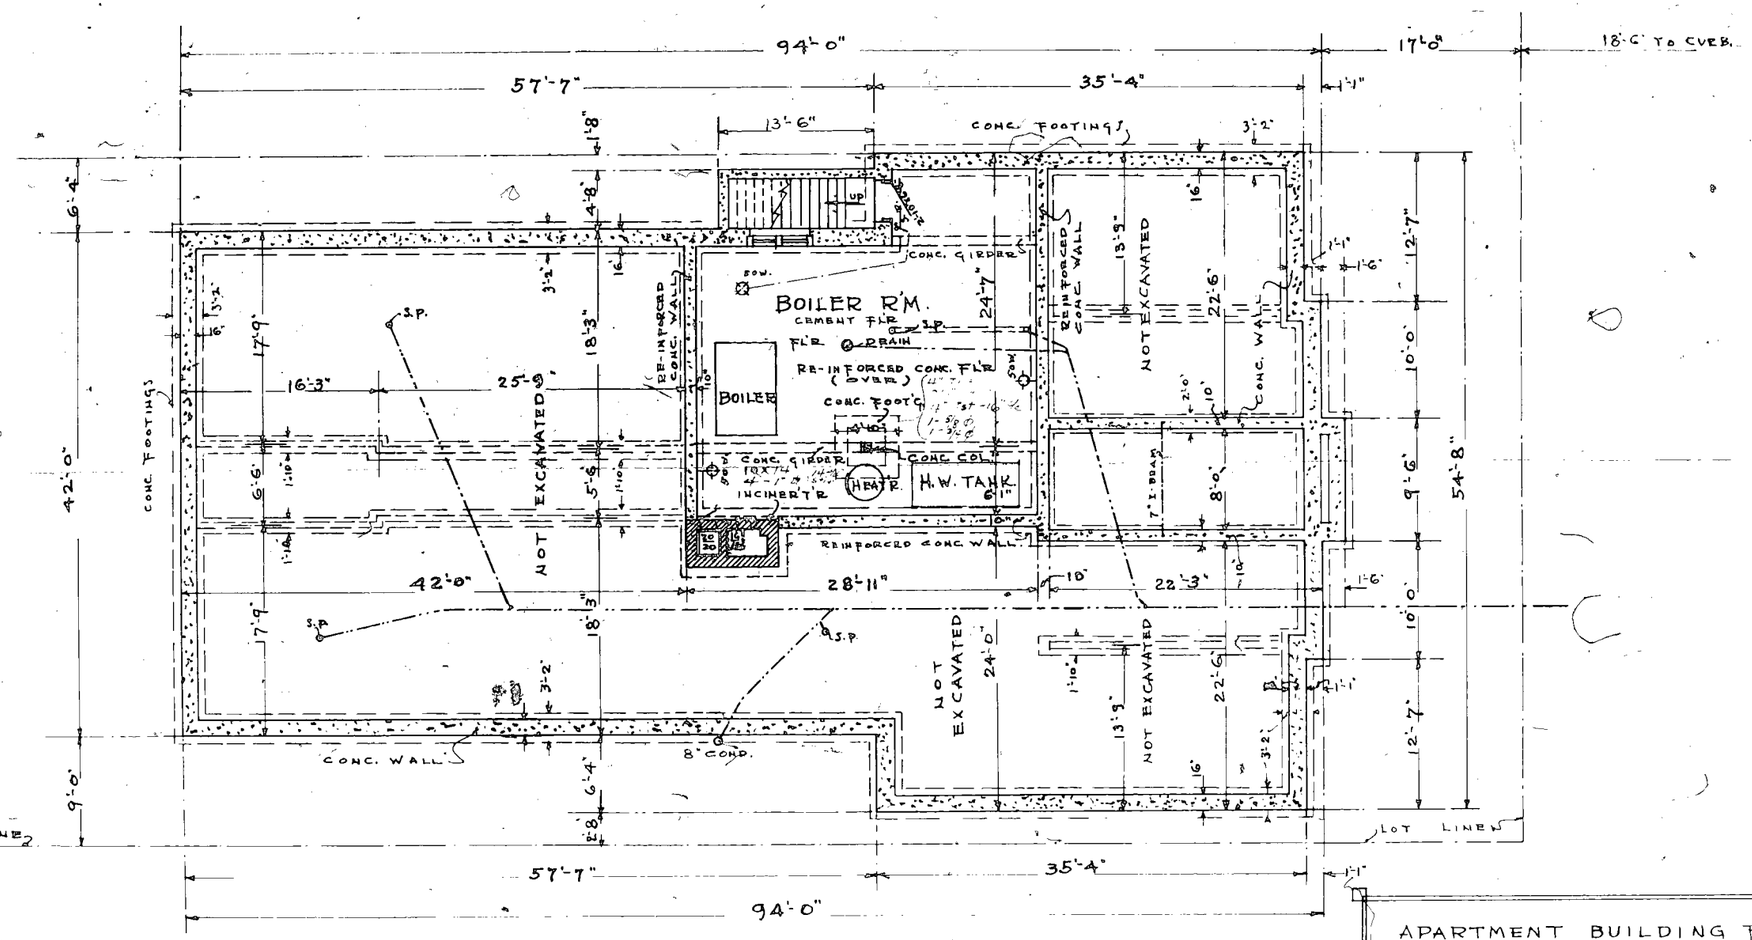

FOUNDATION AND SEWER PLAN
SCALE 1/8 IN. = 1 FT.

APARTMENT BUILDING FOR
CLAUS REALTY INC.
AT 1208 SECOND STR. MILWAUKEE.
GEO. E. KLENZENDORFF, ARCHT.
DRAWN MAY-25-1928. SH. #1.

REEL 81

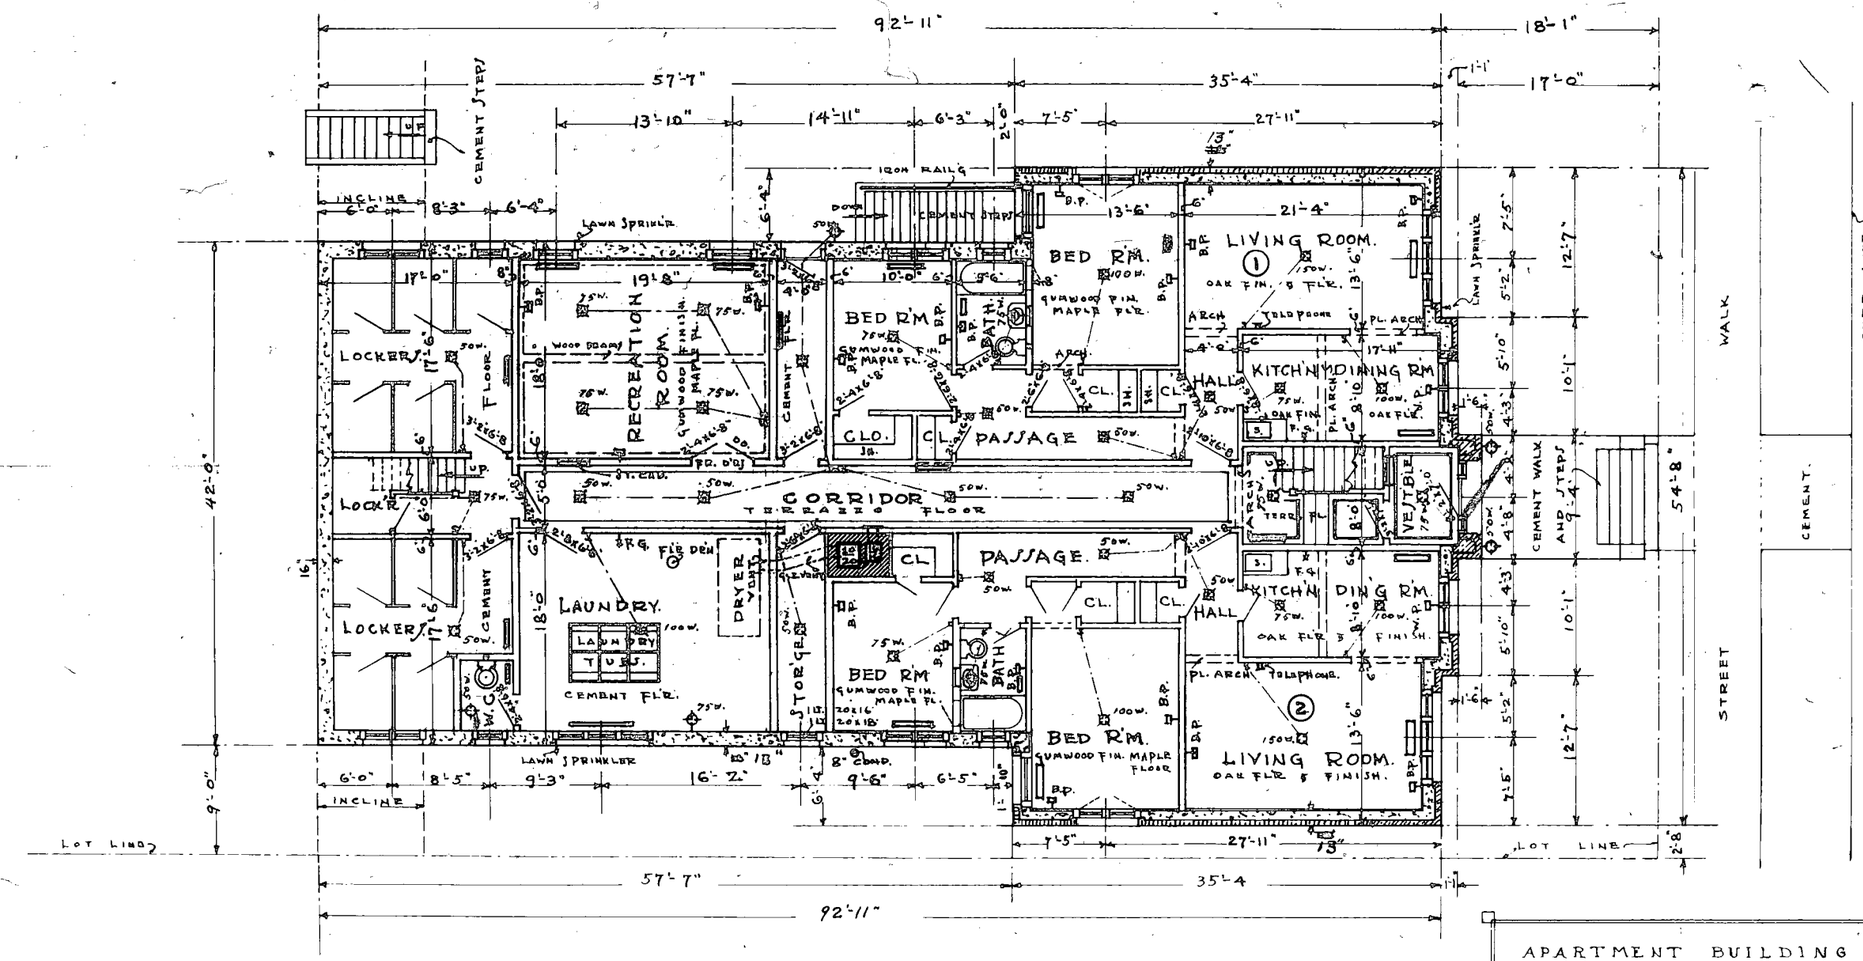

GROUND FLOOR.
SCALE 1/8 IN. = 1 FT.

APARTMENT BUILDING FOR
CLAUS REALTY INC.
AT 1208 SECOND STR. MILWAUKEE
GEO E KLENZENDORFF ARCH'T.
DRAWN MAY 25 1928 · SH. # 2.

REEL 81

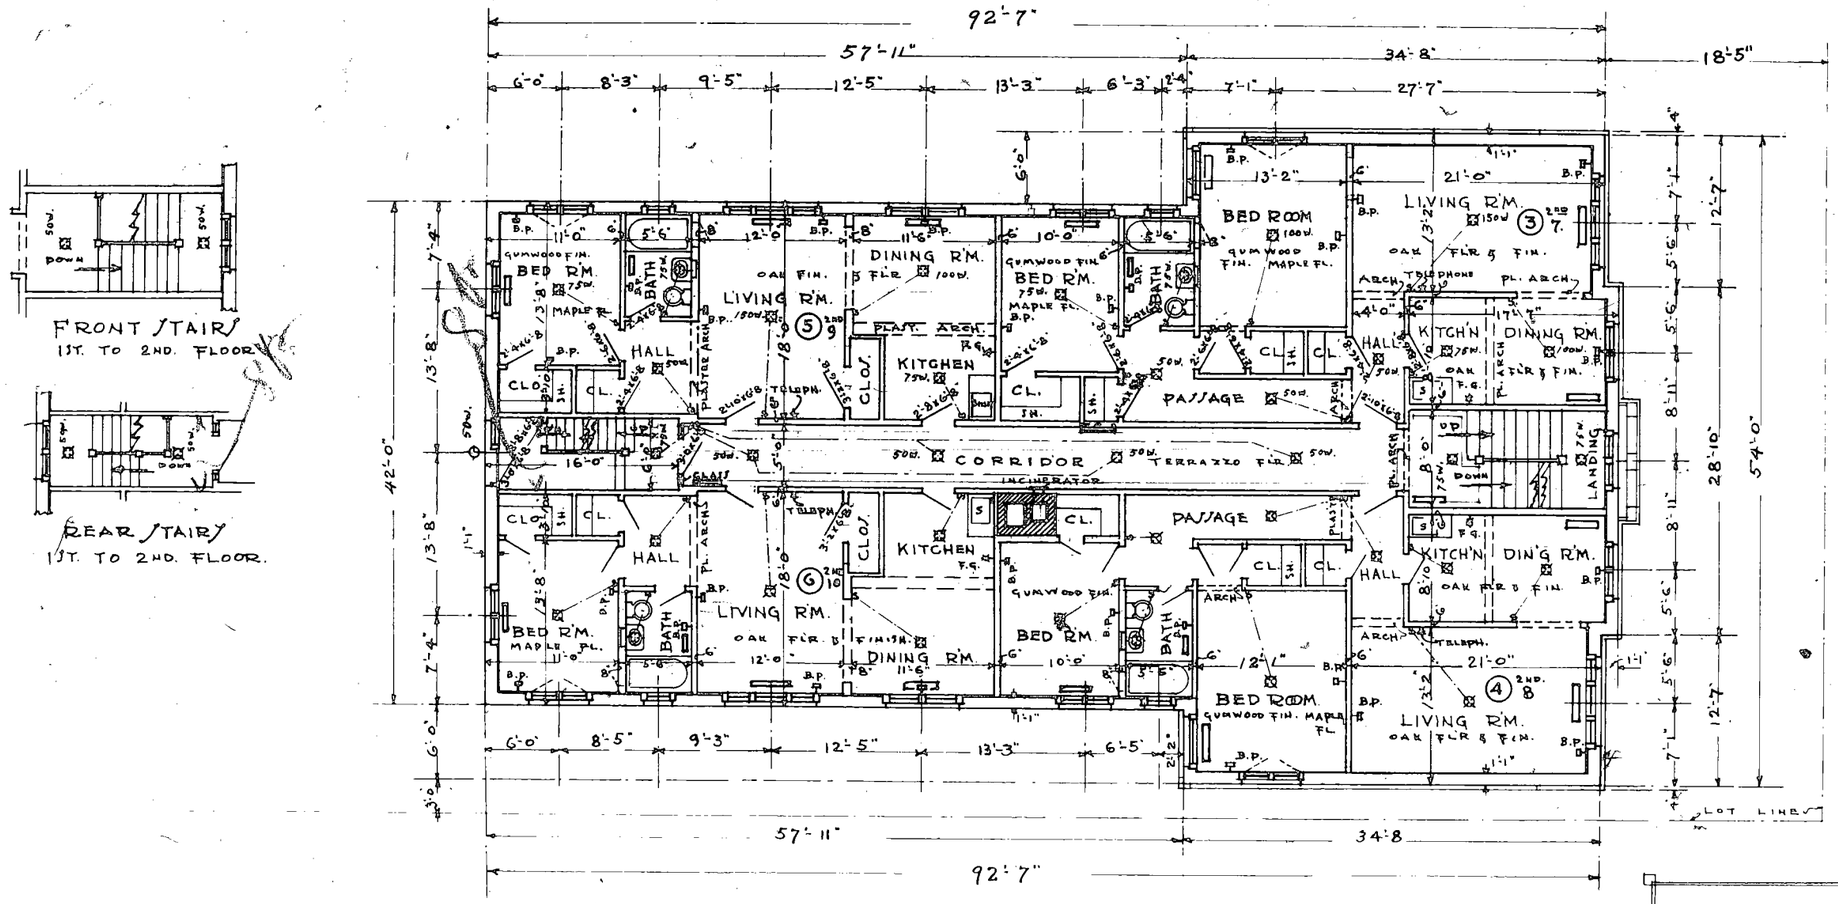

FRONT STAIRS
1ST. TO 2ND. FLOOR

REAR STAIRS
1ST. TO 2ND. FLOOR.

FIRST FLOOR
SCALE 1/8 IN. = 1 FT.

NOTE SECOND FLOOR SIMILAR.

APARTMENT BUILDING FOR
CLAUS REALTY INC.
AT 1208 SECOND STR. MILWAUKEE
GEO. E. KLENZENDORFF ARCH'T.
DRAWN MAY 28-1928 SH. # 3.

REEL 81

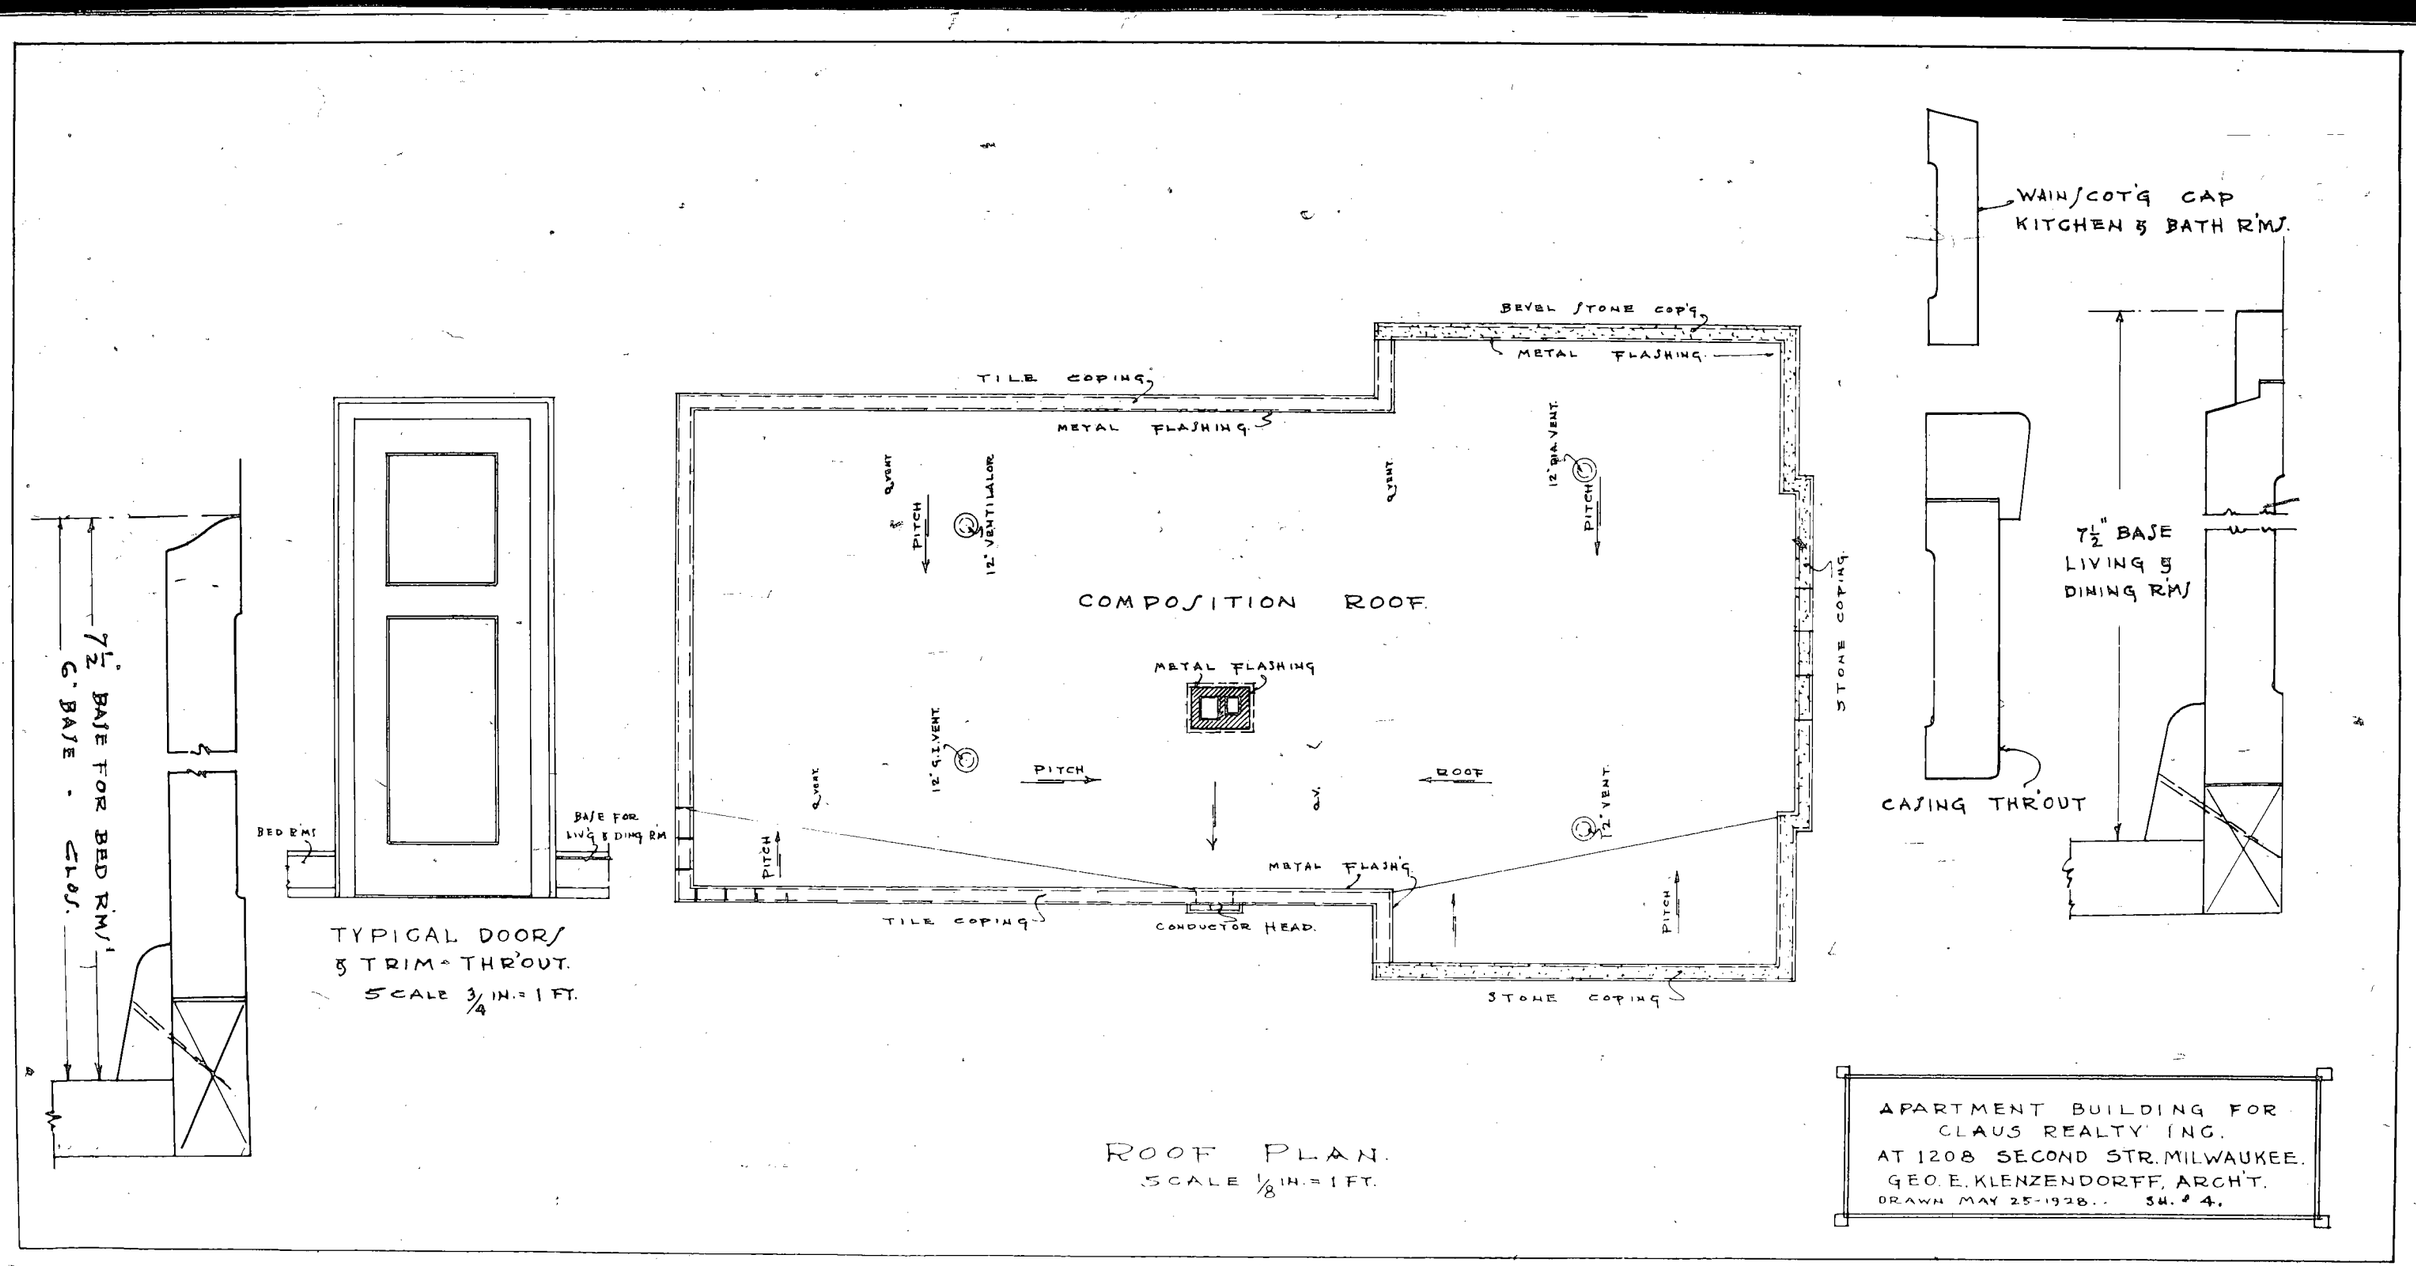

WAINSCOT'G CAP
KITCHEN & BATH R'MS.
BEVEL STONE COP'G
METAL FLASHING
TILE COPING
METAL FLASHING
12" DIA. VENT.
PITCH
12" VENTILALOR
COMPOSITION ROOF
STONE COPING
METAL FLASHING
12" G.I. VENT.
PITCH
ROOF
12" VENT.
METAL FLASH'G
TILE COPING
CONDUCTOR HEAD.
STONE COPING
7½" BASE
LIVING & DINING R'MS
CASING THR'OUT
7½" BASE FOR BED R'MS
6" BASE - CLOS.
BED R'MS
BASE FOR LIV'G & DING R'M
TYPICAL DOORS
& TRIM - THR'OUT.
SCALE ¾ IN. = 1 FT.
ROOF PLAN.
SCALE ⅛ IN. = 1 FT.
APARTMENT BUILDING FOR
CLAUS REALTY INC.
AT 1208 SECOND STR. MILWAUKEE.
GEO. E. KLENZENDORFF, ARCH'T.
DRAWN MAY 25-1928. SH. # 4.

REEL 81

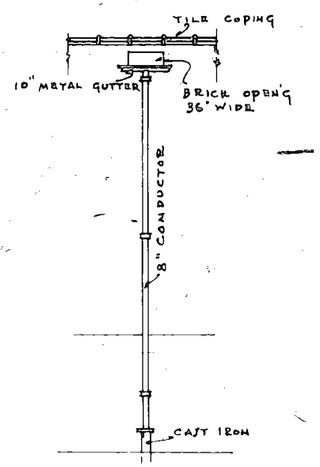

CONDUCTOR & HEAD
NORTH ELEV.

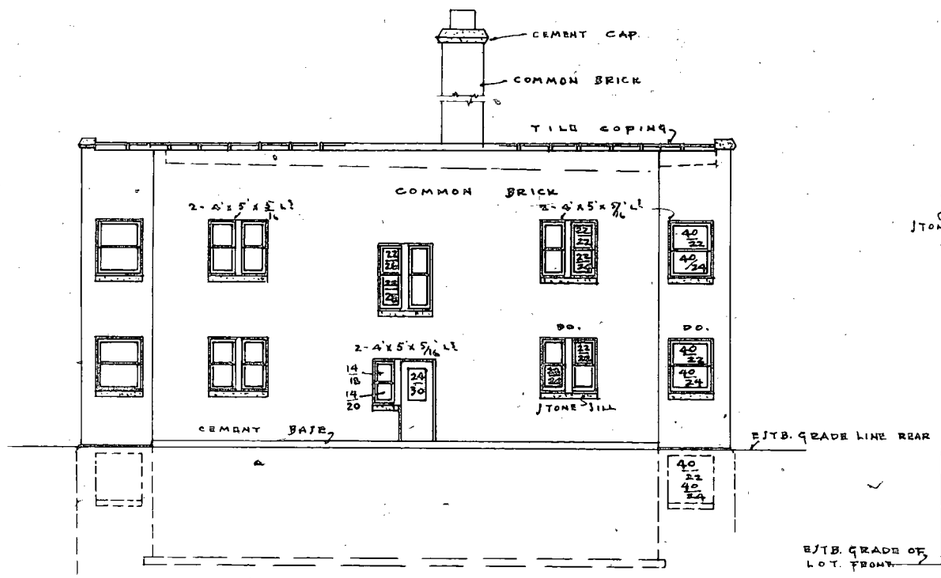

REAR ELEVATION.
SCALE 1/8 IN. = 1 FT.

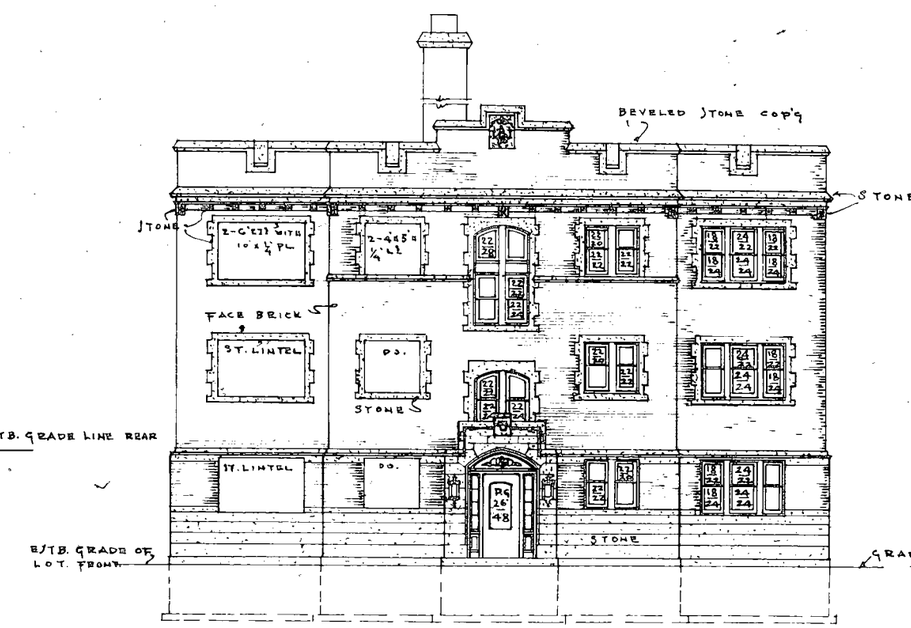

SECOND STR. ELEV.
SCALE 1/8 IN. = 1 FT.

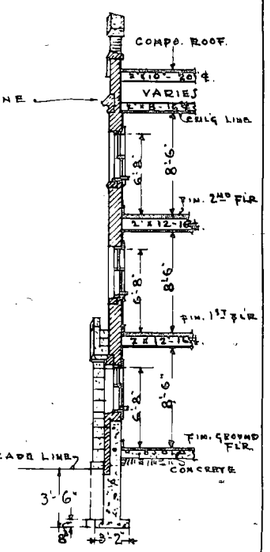

SECTION.
FRONT WALL.

APARTMENT BUILDING FOR
CLAUS REALTY INC.
AT 1208 SECOND STR. MILWAUKEE
GEO. E. KLENZENDORFF ARCH'T.
DRAWN MAY 25 1928 SH. 5.

REEL 81

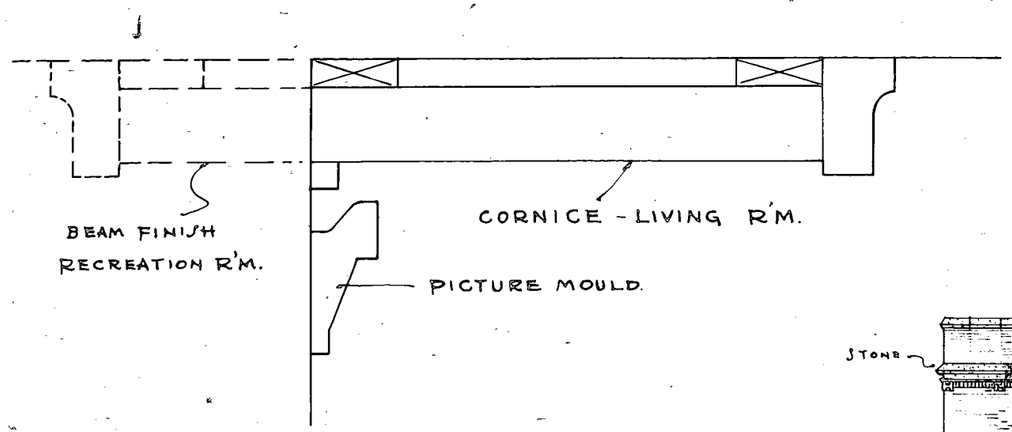

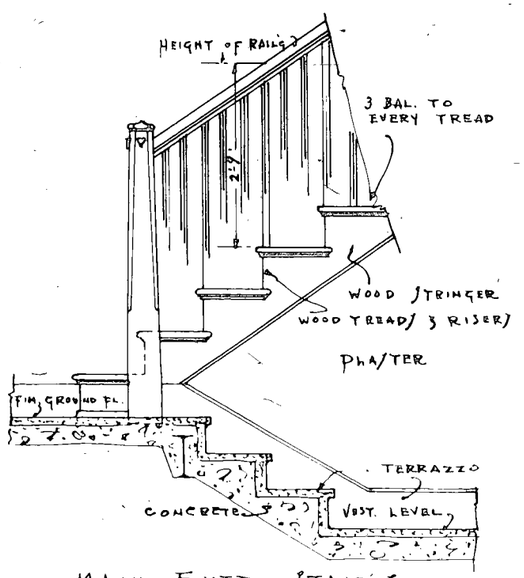

MAIN ENTR. STAIRS.
SCALE 3/4 IN. = 1 FT.

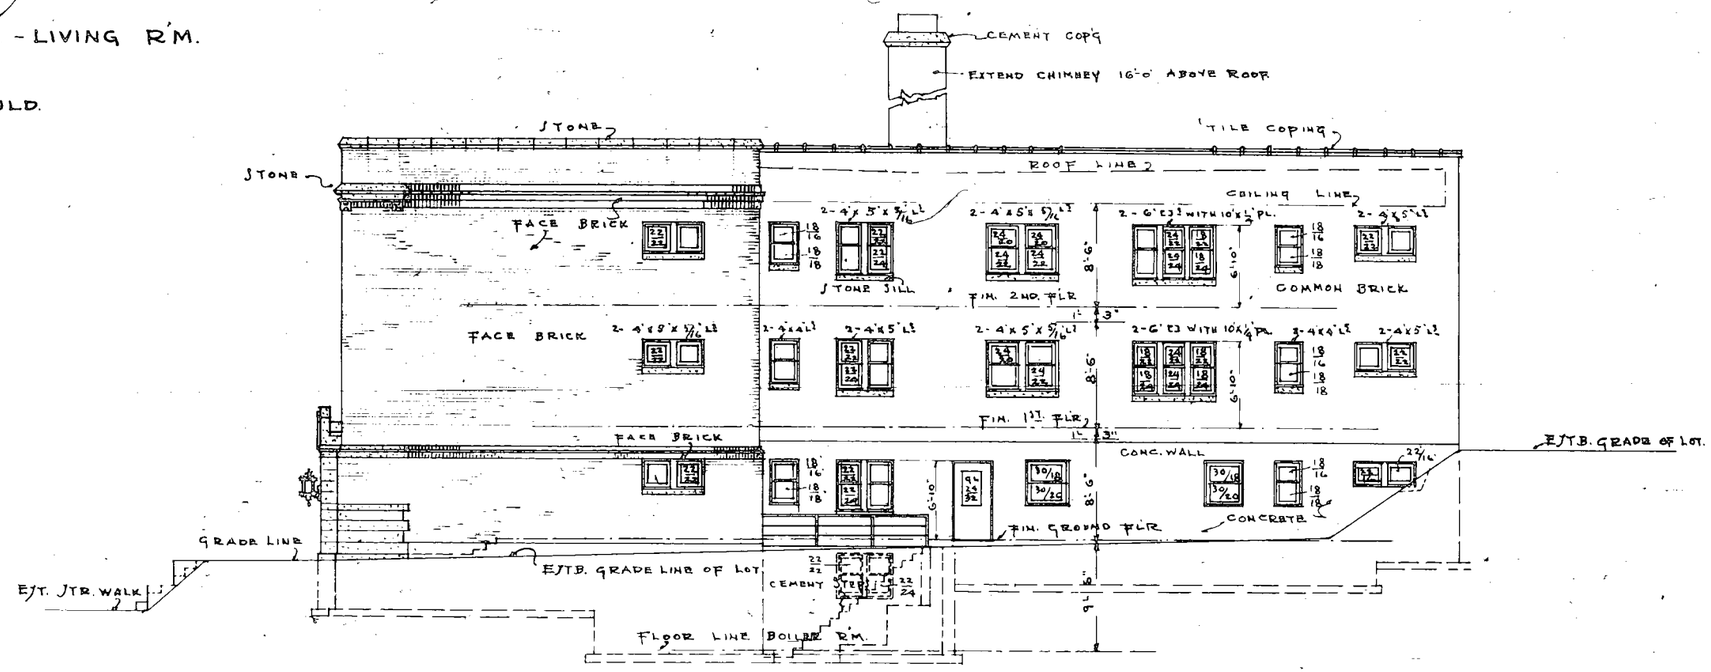

SOUTH ELEVATION.
SCALE 1/8 IN. = 1 FT.

APARTMENT BUILDING FOR
CLAUS REALTY INC.
AT 1208 SECOND STR MILWAUKEE
GEO. E. KLENZENDORFF ARCH'T.
DRAWN MAY-25-1928 SH. # 6.

REEL 81